CONSTRUCTION ~ PHASE 2

NUHS SITE IMPROVEMENTS 2018

(JUNE 11TH THROUGH AUGUST 10TH)

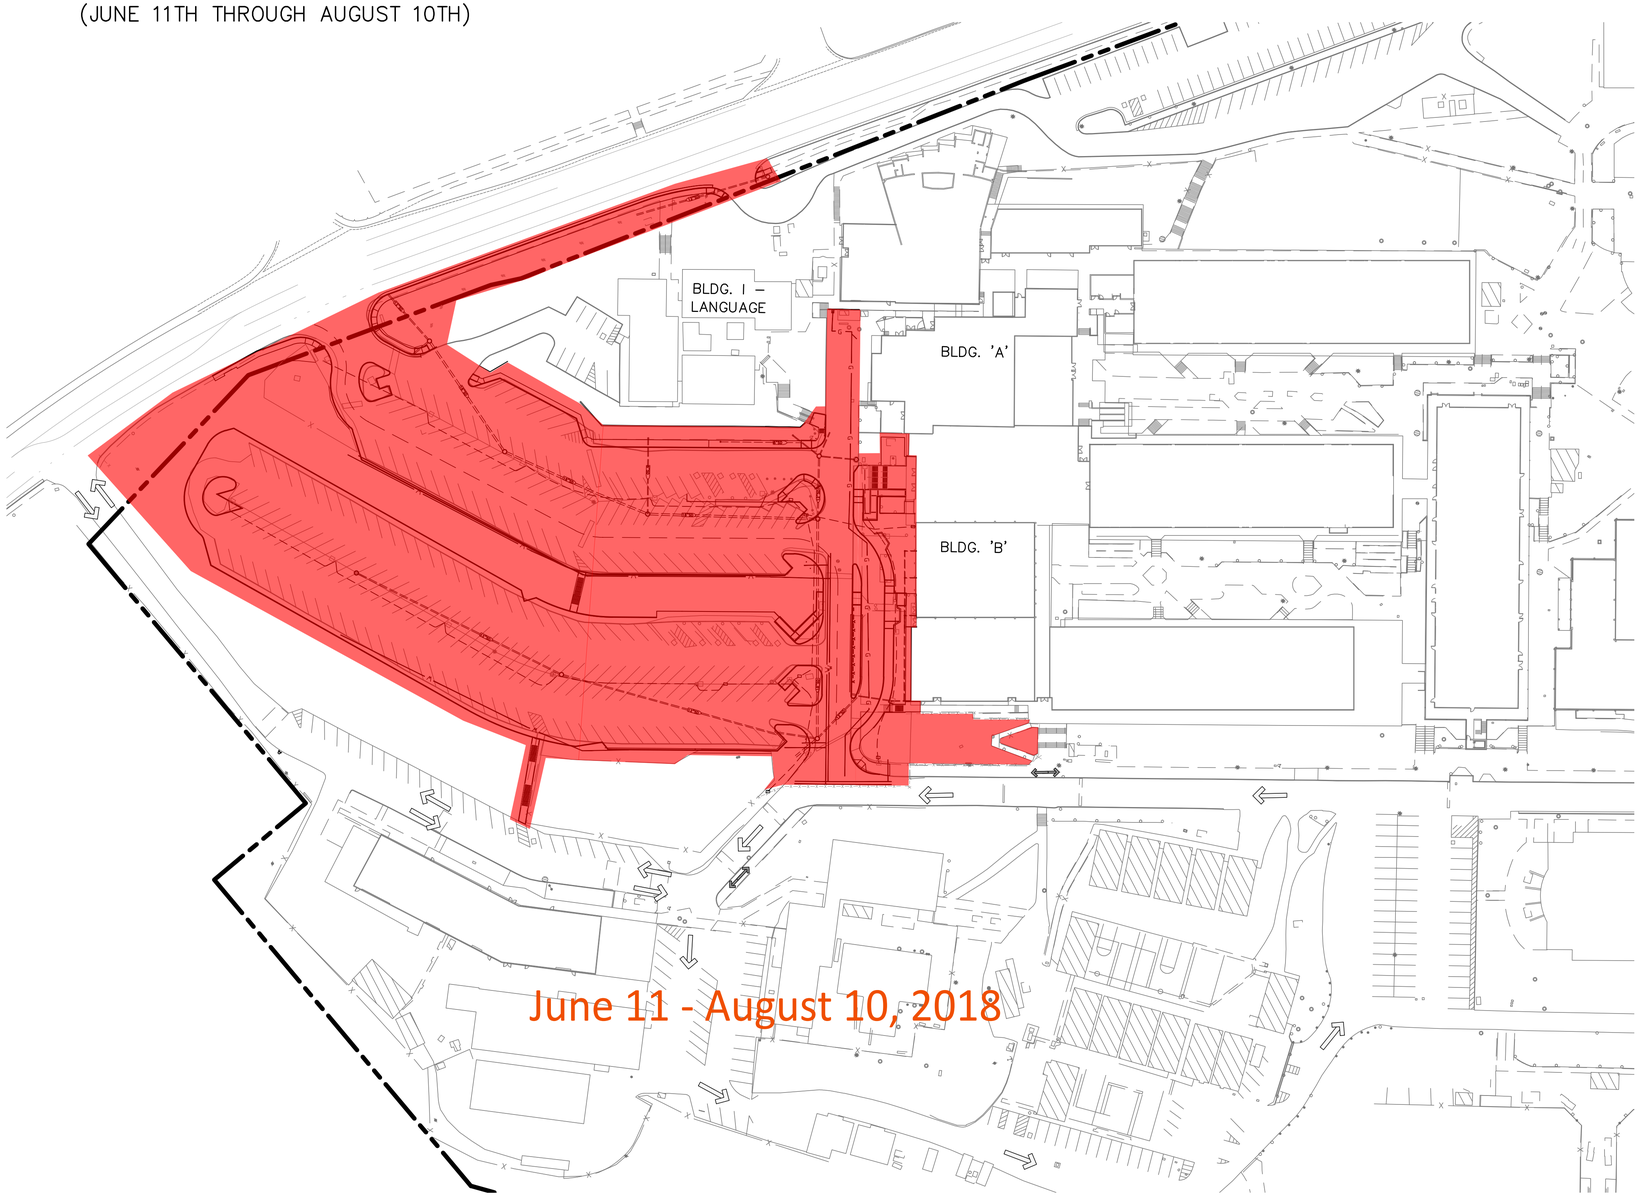

SCALE

60 0 30 60 120

(IN FEET)
1 inch = 60 feet

LEGEND

- PHASE 2 CONSTRUCTION AREA
- CONSTRUCTION FENCE
- VEHICLE ACCESS
- PEDESTRIAN ACCESS

LICENSED ARCHITECT
ANDREW J. PAWLOWSKI
STATE OF CALIFORNIA

this revised sheet pending review/approval from DSA

Revisions

© 2017 Siteline Architecture
All rights reserved.

These designs, plans and specifications are protected under federal copyright laws. Unauthorized duplication of these documents or the contents herein is in violation of federal copyright law.

siteline architecture
Andrew J. Pawlowski, Architect, LEED AP
644 Zion Street
Nevada City CA 95959
530.478.9415 - t
530.478.9416 - f
www.sitelinearch.com

SITE IMPROVEMENTS AND PAVING
for
NJUHSD - NEVADA UNION HIGH SCHOOL
11761 RIDGE ROAD, GRASS VALLEY, APN#35-250-01

drawn by	CRG
checked by	AJP
date	1/23/18
scale	AS NOTED
project tracking #	66357-30
job #	17-149

PHASE 2 - OVERALL SITE PLAN

A 1.0b